LANDTECH

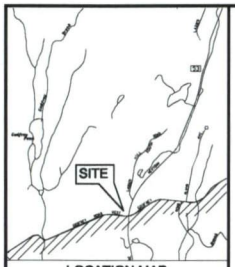

LOCATION MAP
(SCALE)

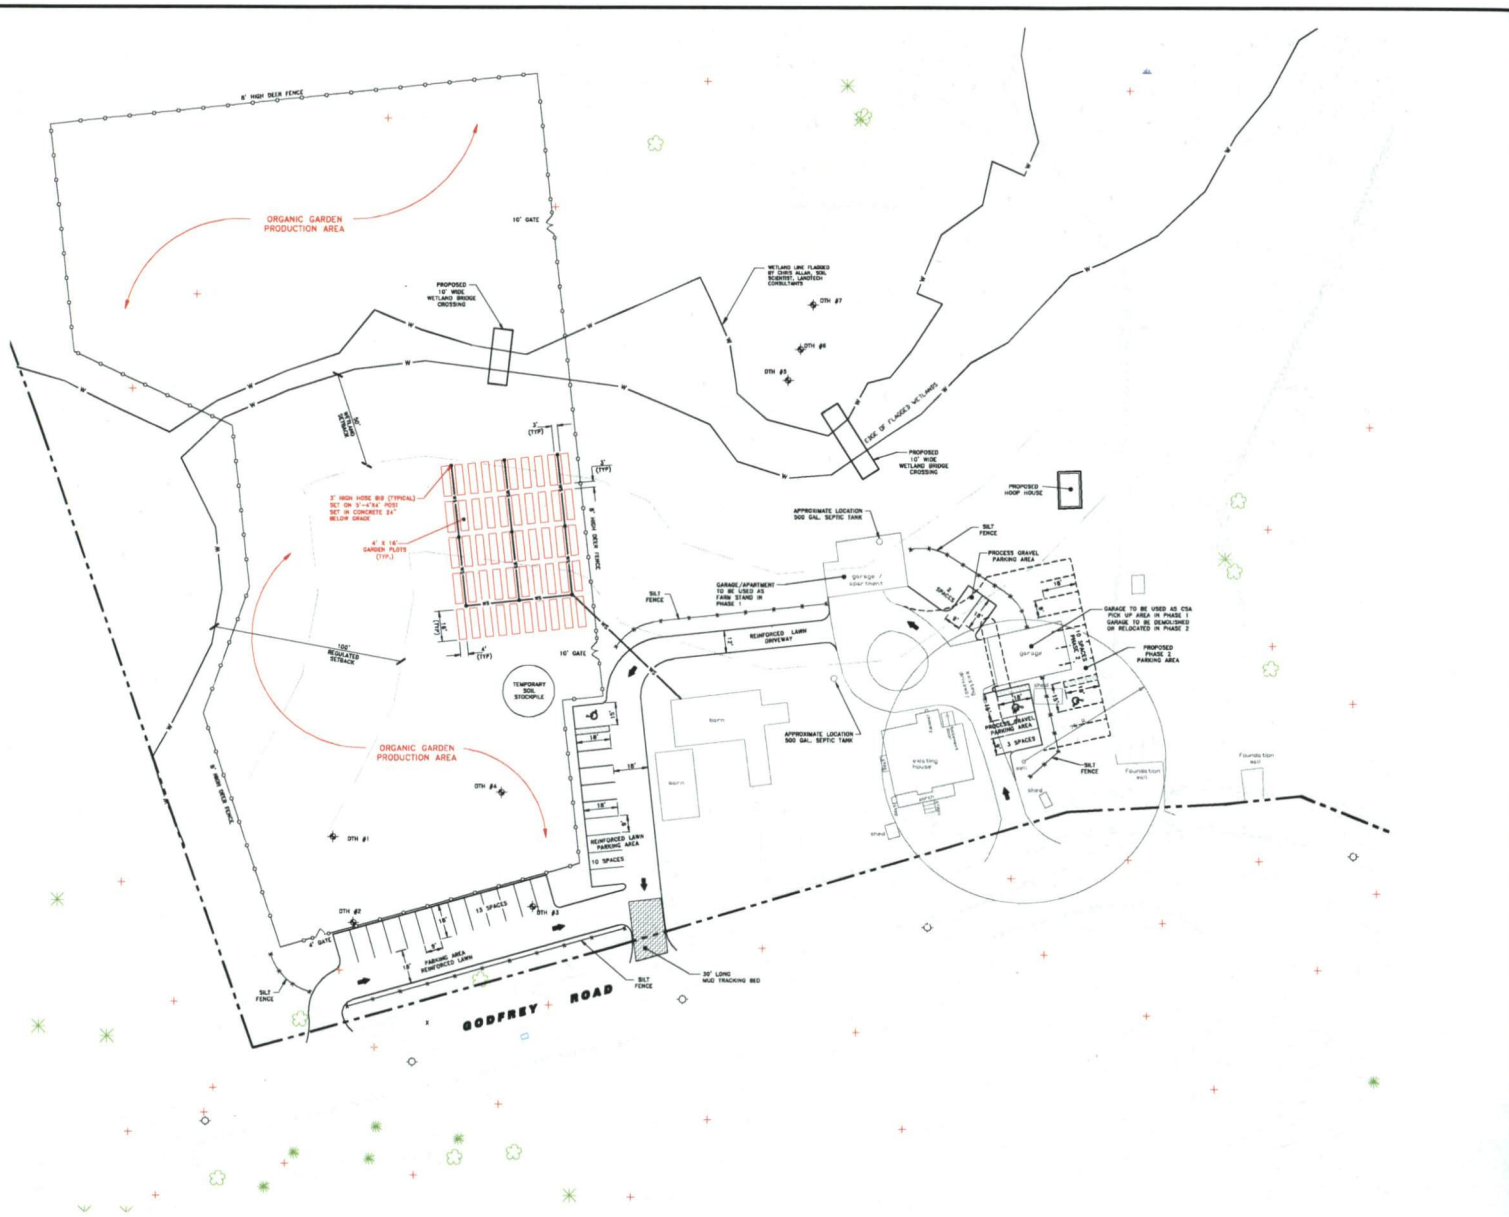

NOT FOR CONSTRUCTION
FOR REVIEW AND APPROVAL BY PUBLIC AGENCIES ONLY

LANDTECH
Civil & Structural Engineers
Environmental Scientists
Permit Coordination
Construction Management
Construction Finance
31 Franklin Street • Westport, Connecticut 06880 • 203-454-2110 • info@landtechconsult.com

REVISION DATE | ISSUE

PREPARED FOR: LA CHAT FARM AT THE JULIANA LA CHAT PRESERVE
PROJECT LOCATION: 106 GODFREY ROAD; WESTON, CT.
TITLE: SITE IMPROVEMENTS AT THE JULIANA LA CHAT PRESERVE
PROPOSED COMMUNITY GARDEN

PROJECT No. 13380-01	
SCALE 1" = 30'	DATE 2/3/2014
DRAWN BY: JMS	CHECKED BY: PTR

C-1