WESTON TOWN GREEN

PLANTING PROGRAM

A Red, white & blue perennials

B Red bud copse

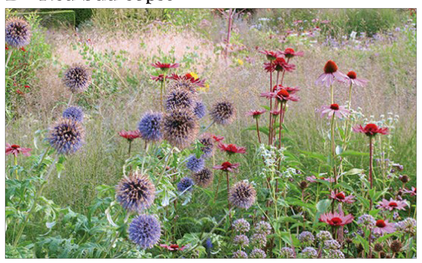

C Pollinator meadow

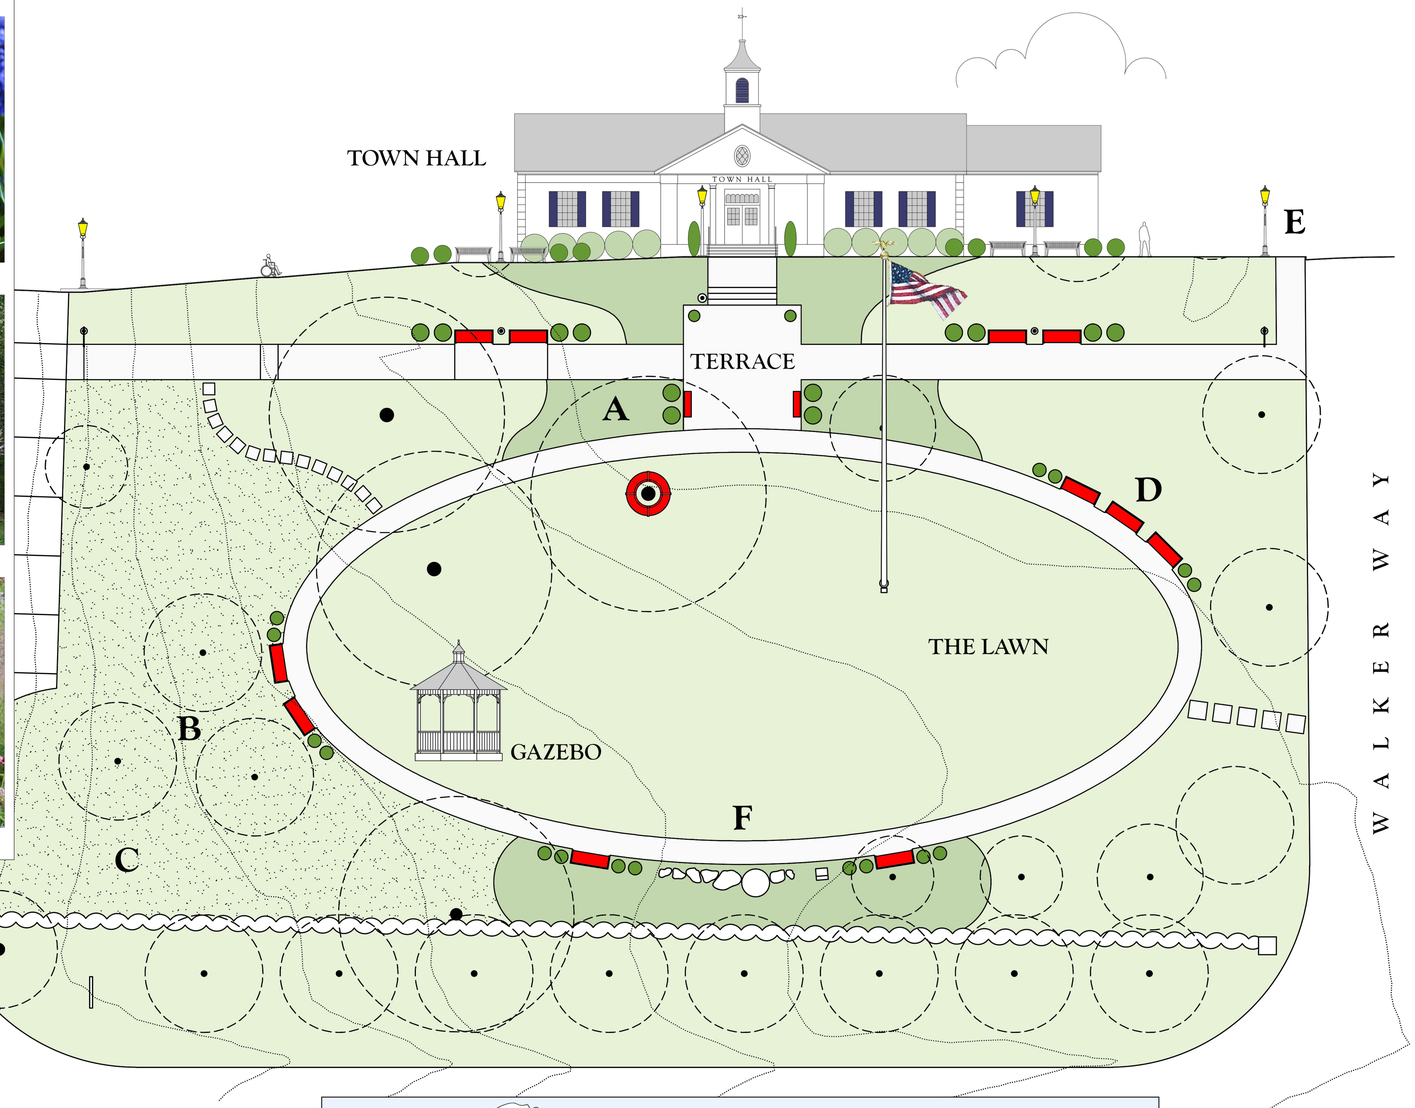

COMMUNITY BUILDING

D New benches

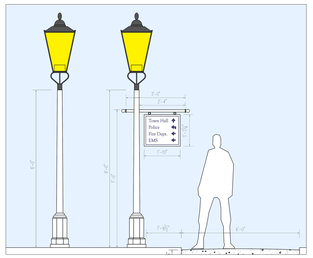

E New lamp posts & signs

F New Veterans Memorial

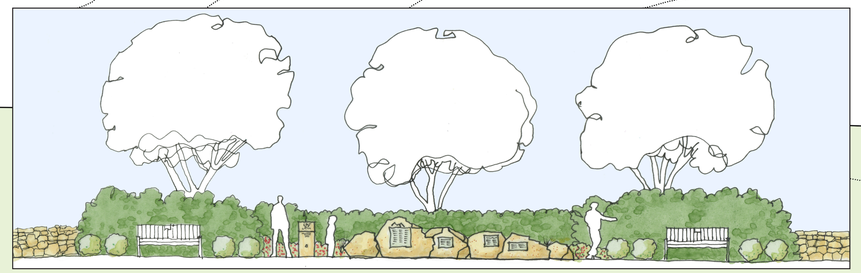

View of proposed Veterans Memorial

Town of Weston, Connecticut
Sponsored by the Weston Beautification Committee

THIEL

Designed by Thiel Architecture + Design, Weston CT
A gift to the town, 2019