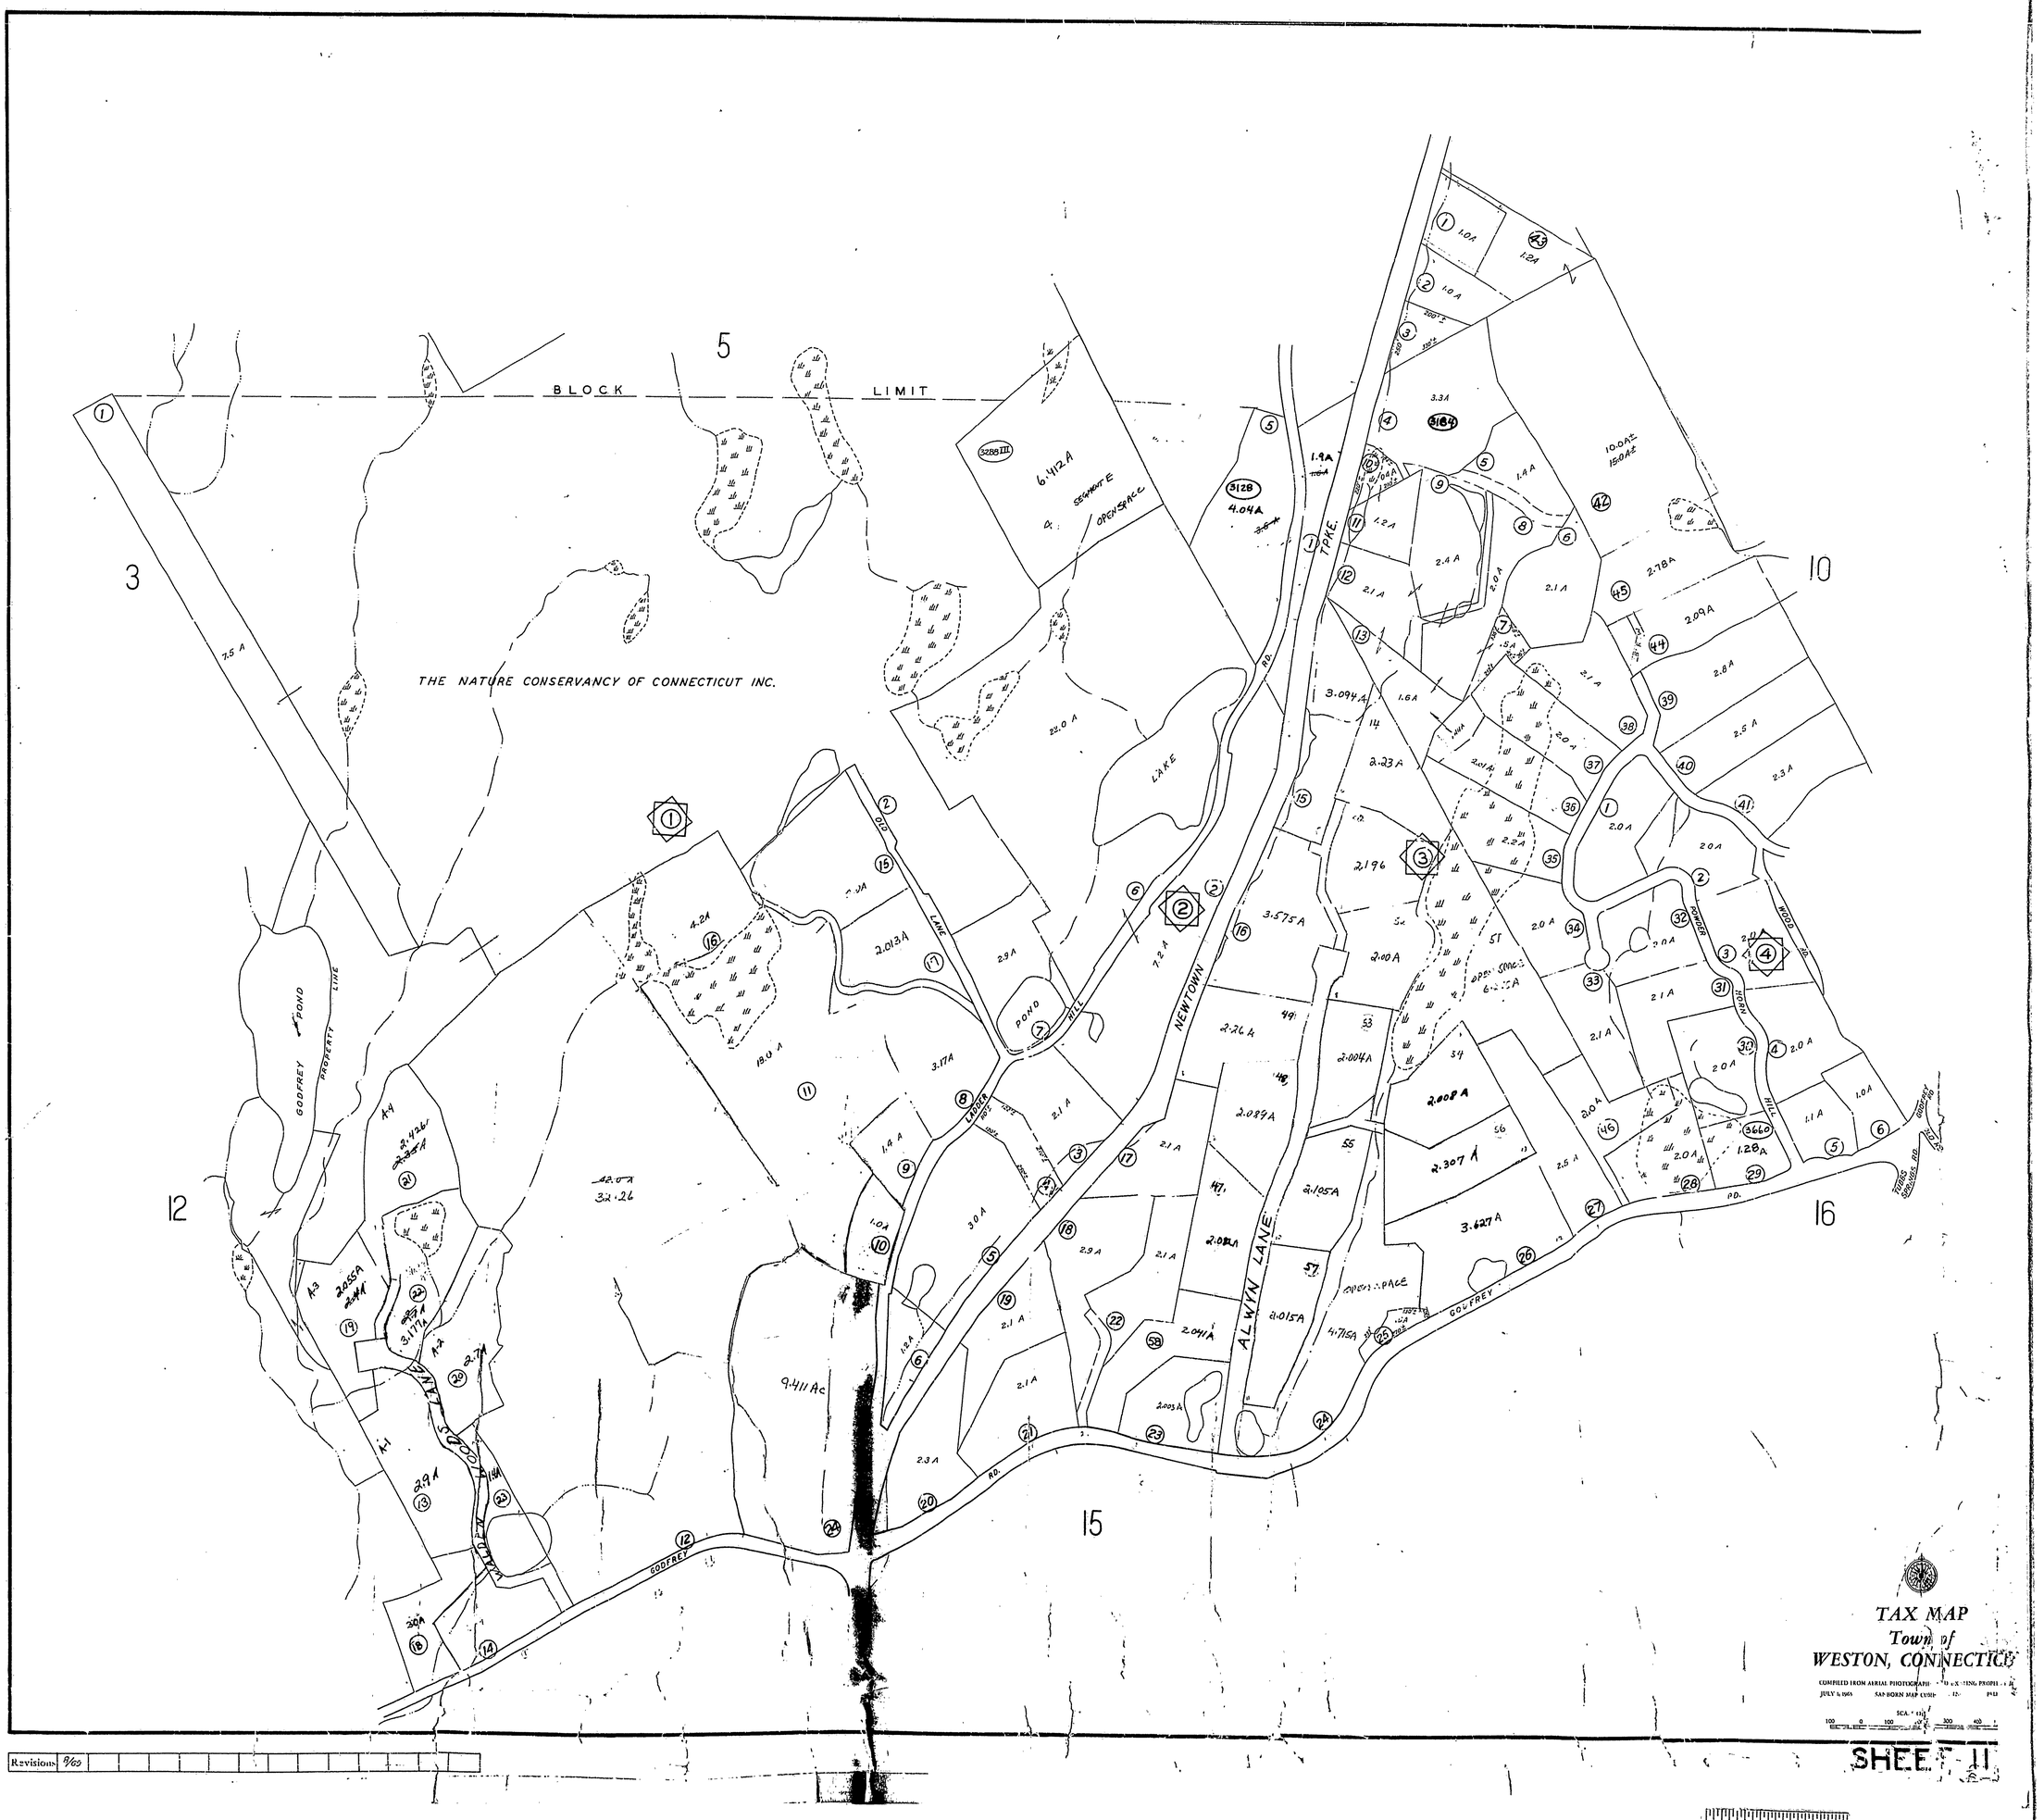
BLOCK LIMIT
5
3
10
12
15
16
THE NATURE CONSERVANCY OF CONNECTICUT INC.
6.412 A
SEGREGATE OPEN SPACE
3128
4.04 A
3184
3288 III
LAKE
POND
NEWTOWN TPKE.
ALWYN LANE
GODFREY
GODFREY PROPERTY LINE
WALLOOMS LANE
LEDGE HILL LANE
POWER HORN HILL
WOOD
OLD
9.411 Ac
42.0 A
32.26
OPEN SPACE
TAX MAP
Town of
WESTON, CONNECTICUT
COMPILED FROM AERIAL PHOTOGRAPH
JULY 4, 1965
SANBORN MAP COMP.
SCALE 1:10
Revisions 9/03
SHEET 11