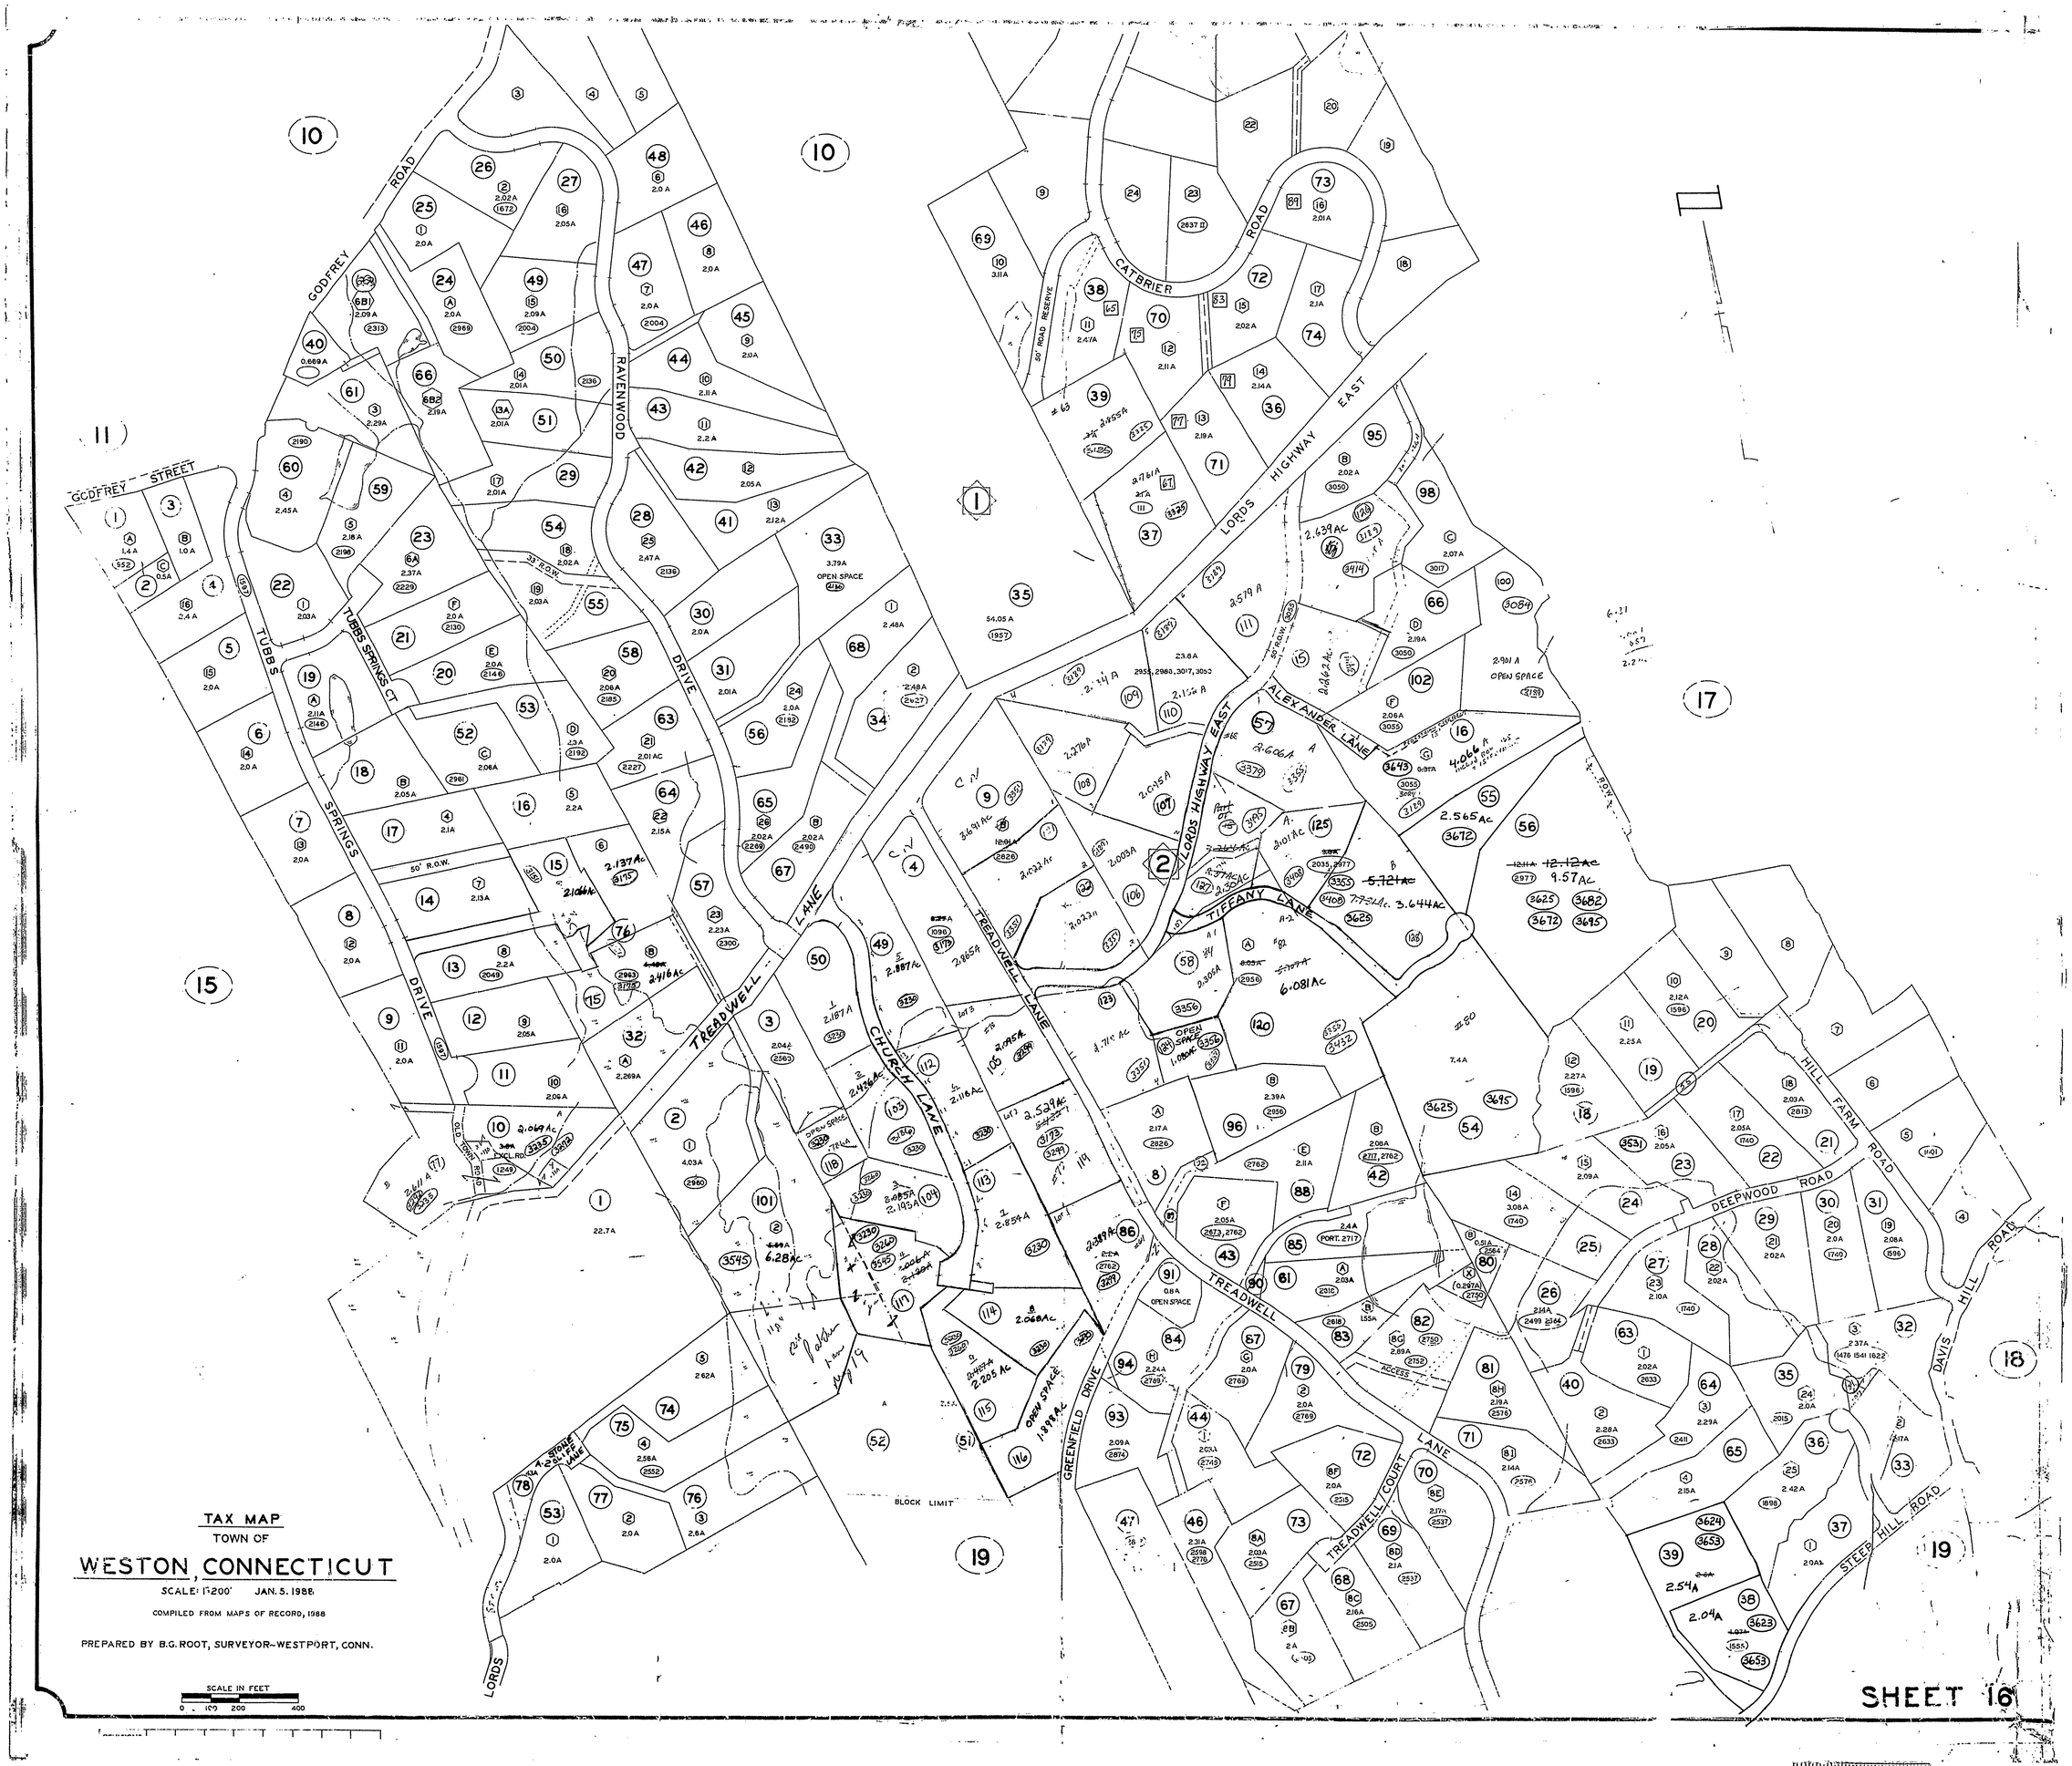
TAX MAP
TOWN OF
WESTON, CONNECTICUT
SCALE: 1"=200' JAN. 5. 1988
COMPILED FROM MAPS OF RECORD, 1988
PREPARED BY B.G. ROOT, SURVEYOR-WESTPORT, CONN.
SCALE IN FEET
0 100 200 400
SHEET 16
GODFREY ROAD
GODFREY STREET
TUBBS SPRINGS DRIVE
TUBBS SPRINGS CT
RAVENWOOD DRIVE
CATBRIER ROAD
LORDS HIGHWAY EAST
ALEXANDER LANE
TIFFANY LANE
TREADWELL LANE
CHURCH LANE
GREENFIELD DRIVE
TREADWELL COURT
DEEPWOOD ROAD
HILL FARM ROAD
DAVIS HILL ROAD
STEEP HILL ROAD
LORDS
BLOCK LIMIT
OPEN SPACE