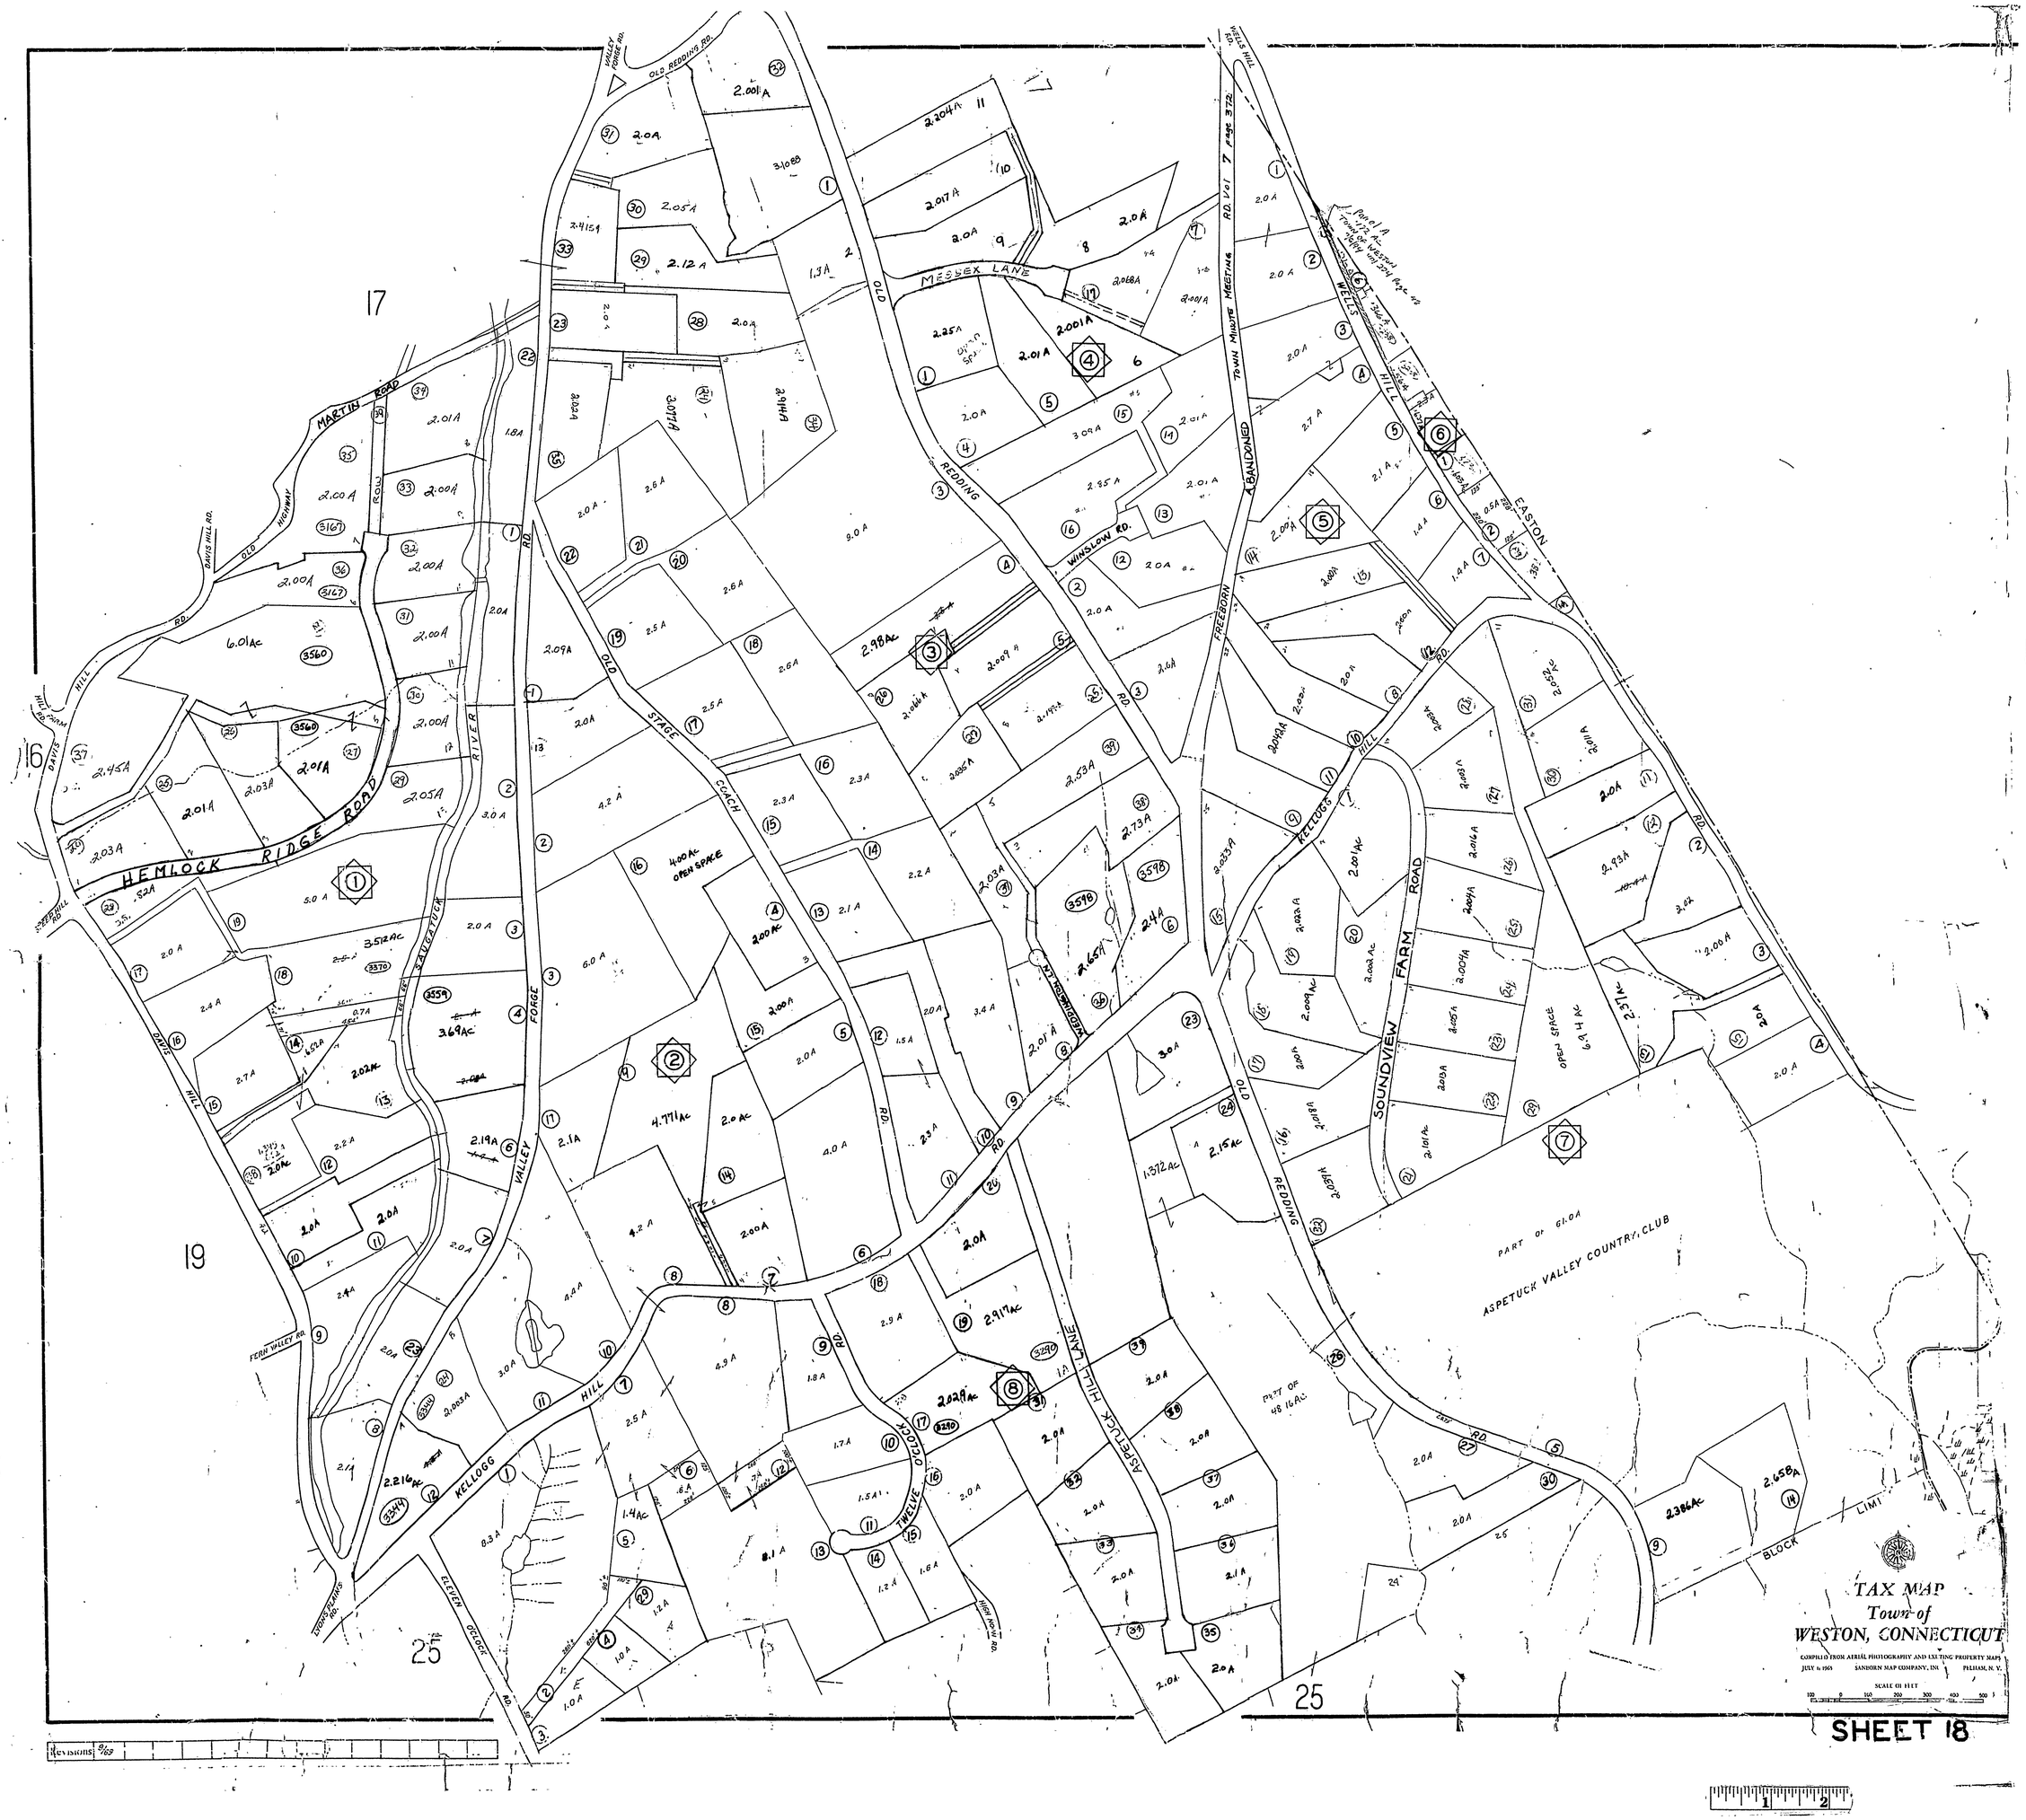
TAX MAP
Town of
WESTON, CONNECTICUT
COMPILED FROM AERIAL PHOTOGRAPHY AND EXISTING PROPERTY MAPS
JULY 6 1965
SANBORN MAP COMPANY, INC.
PELHAM, N. Y.
SCALE OF FEET
SHEET 18
Revisions 9/69
HEMLOCK RIDGE ROAD
MARTIN ROAD
MESSEX LANE
OLD REDDING RD.
OLD STAGE COACH RD.
VALLEY FORGE RD.
SAUGATUCK RIVER RD.
KELLOGG HILL RD.
TWELVE O'CLOCK RD.
ASPETUCK HILL LANE
SOUNDVIEW FARM ROAD
FREEBORN RD.
WINSLOW RD.
WELLS HILL RD.
EASTON RD.
ABANDONED
TOWN MINUTE MEETING RD. Vol 7 page 372
ASPETUCK VALLEY COUNTRY CLUB
PART OF 61.0A
PART OF 48.16AC
OPEN SPACE
17
16
19
25