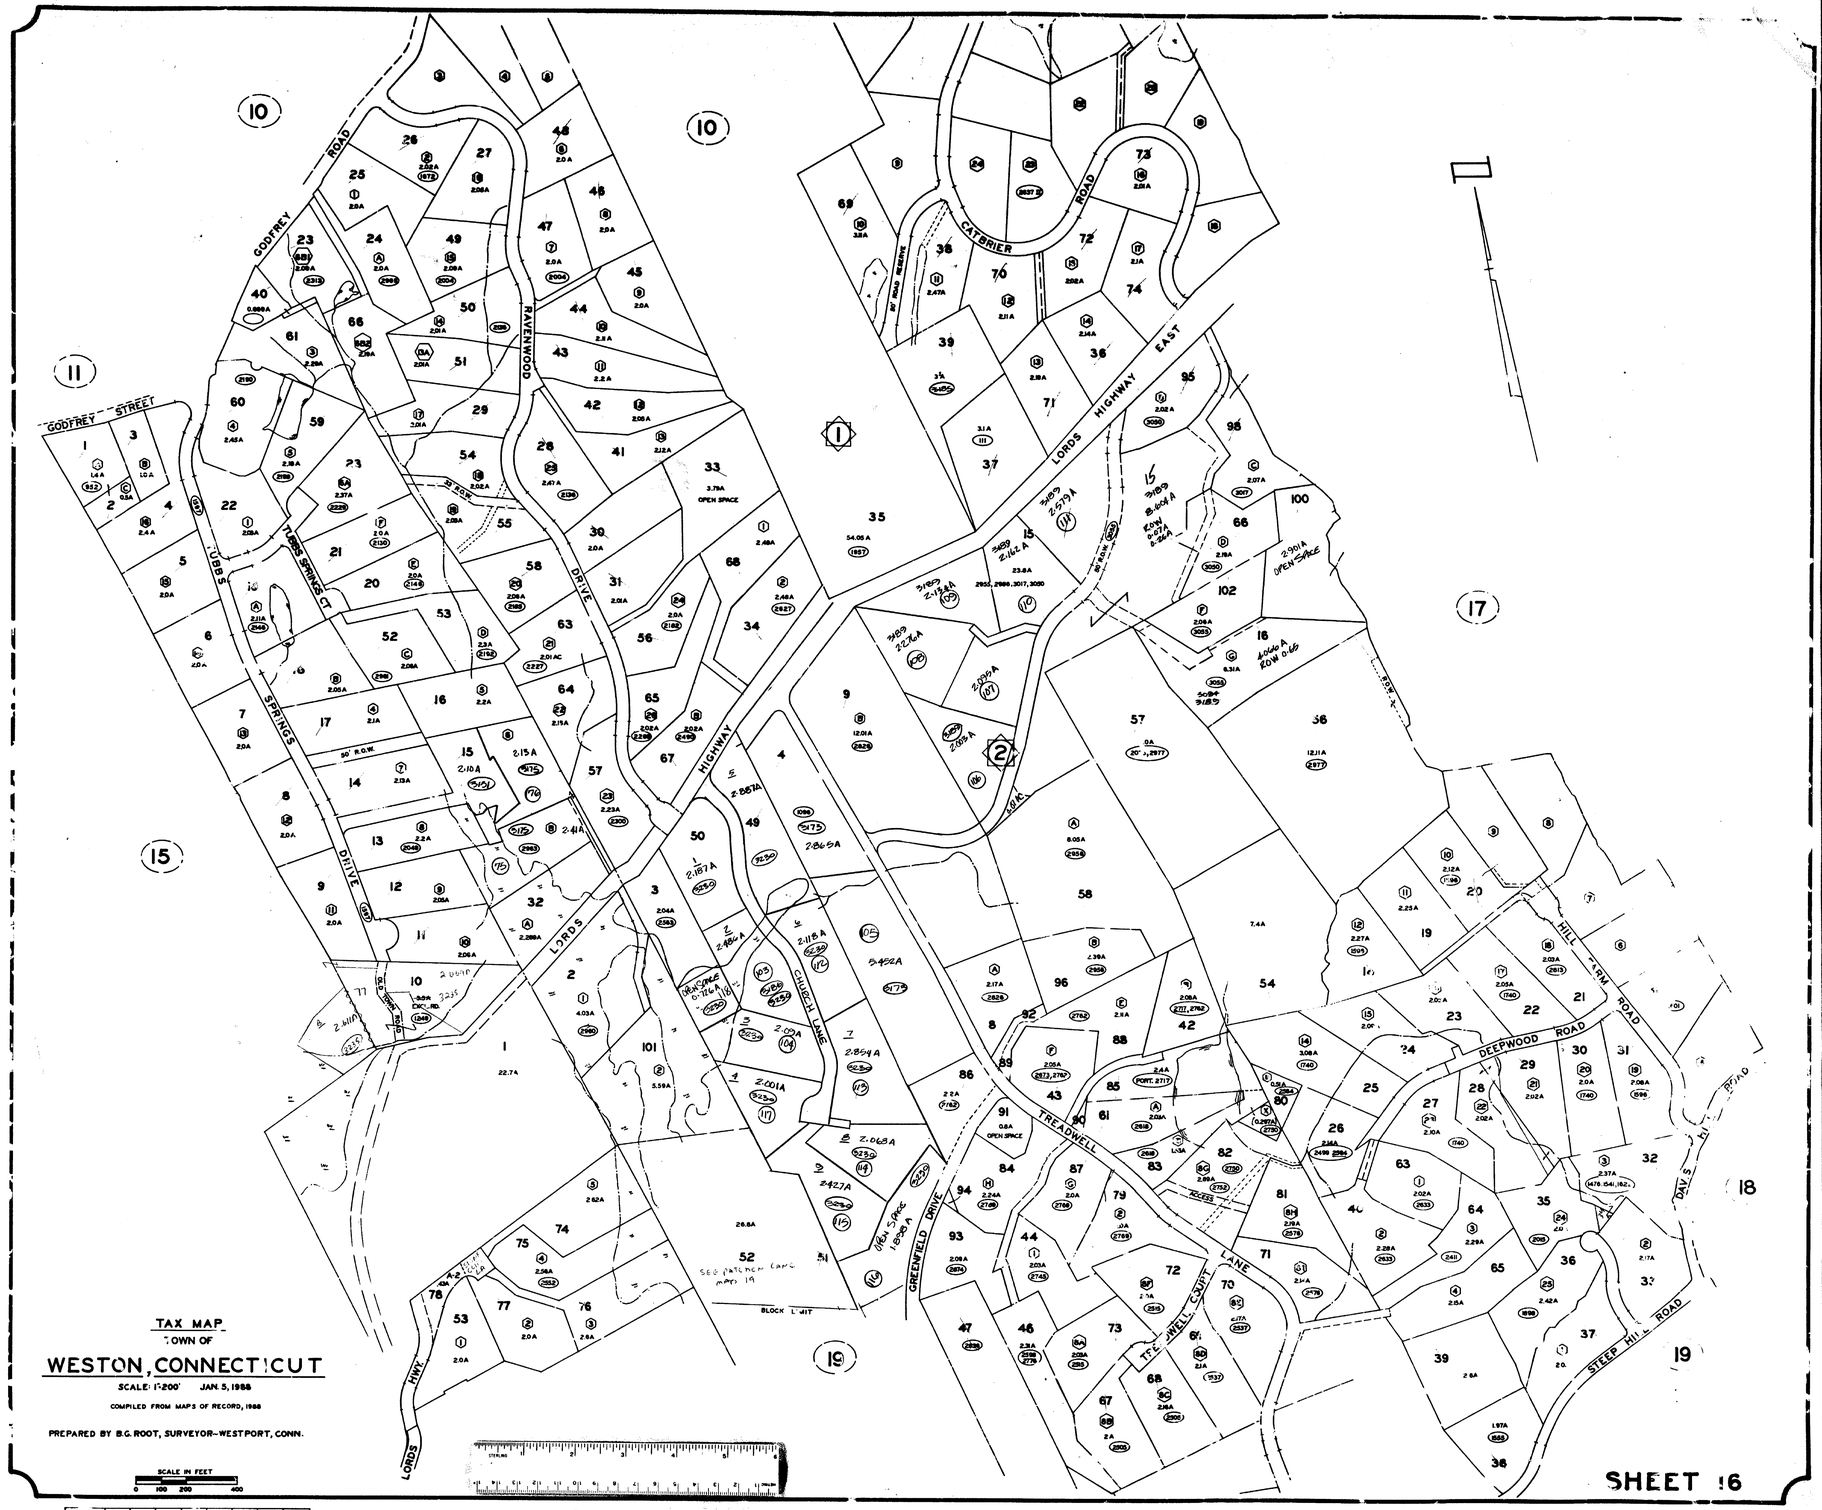
TAX MAP
TOWN OF
WESTON, CONNECTICUT
SCALE: 1"=200' JAN. 5, 1988
COMPILED FROM MAPS OF RECORD, 1988
PREPARED BY B.G. ROOT, SURVEYOR-WESTPORT, CONN.
SCALE IN FEET
0 100 200 400
SHEET 16
GODFREY ROAD
GODFREY STREET
RAVENWOOD DRIVE
TUBBS SPRINGS CT
TUBBS SPRINGS DRIVE
LORDS HIGHWAY
LORDS HIGHWAY EAST
CATBRIER ROAD
CHURCH LANE
GREENFIELD DRIVE
TREADWELL LANE
TREADWELL COURT
DEEPWOOD ROAD
HILL FARM ROAD
STEEP HILL ROAD
DAVIS HILL ROAD
LORDS HWY.
OPEN SPACE
BLOCK LIMIT