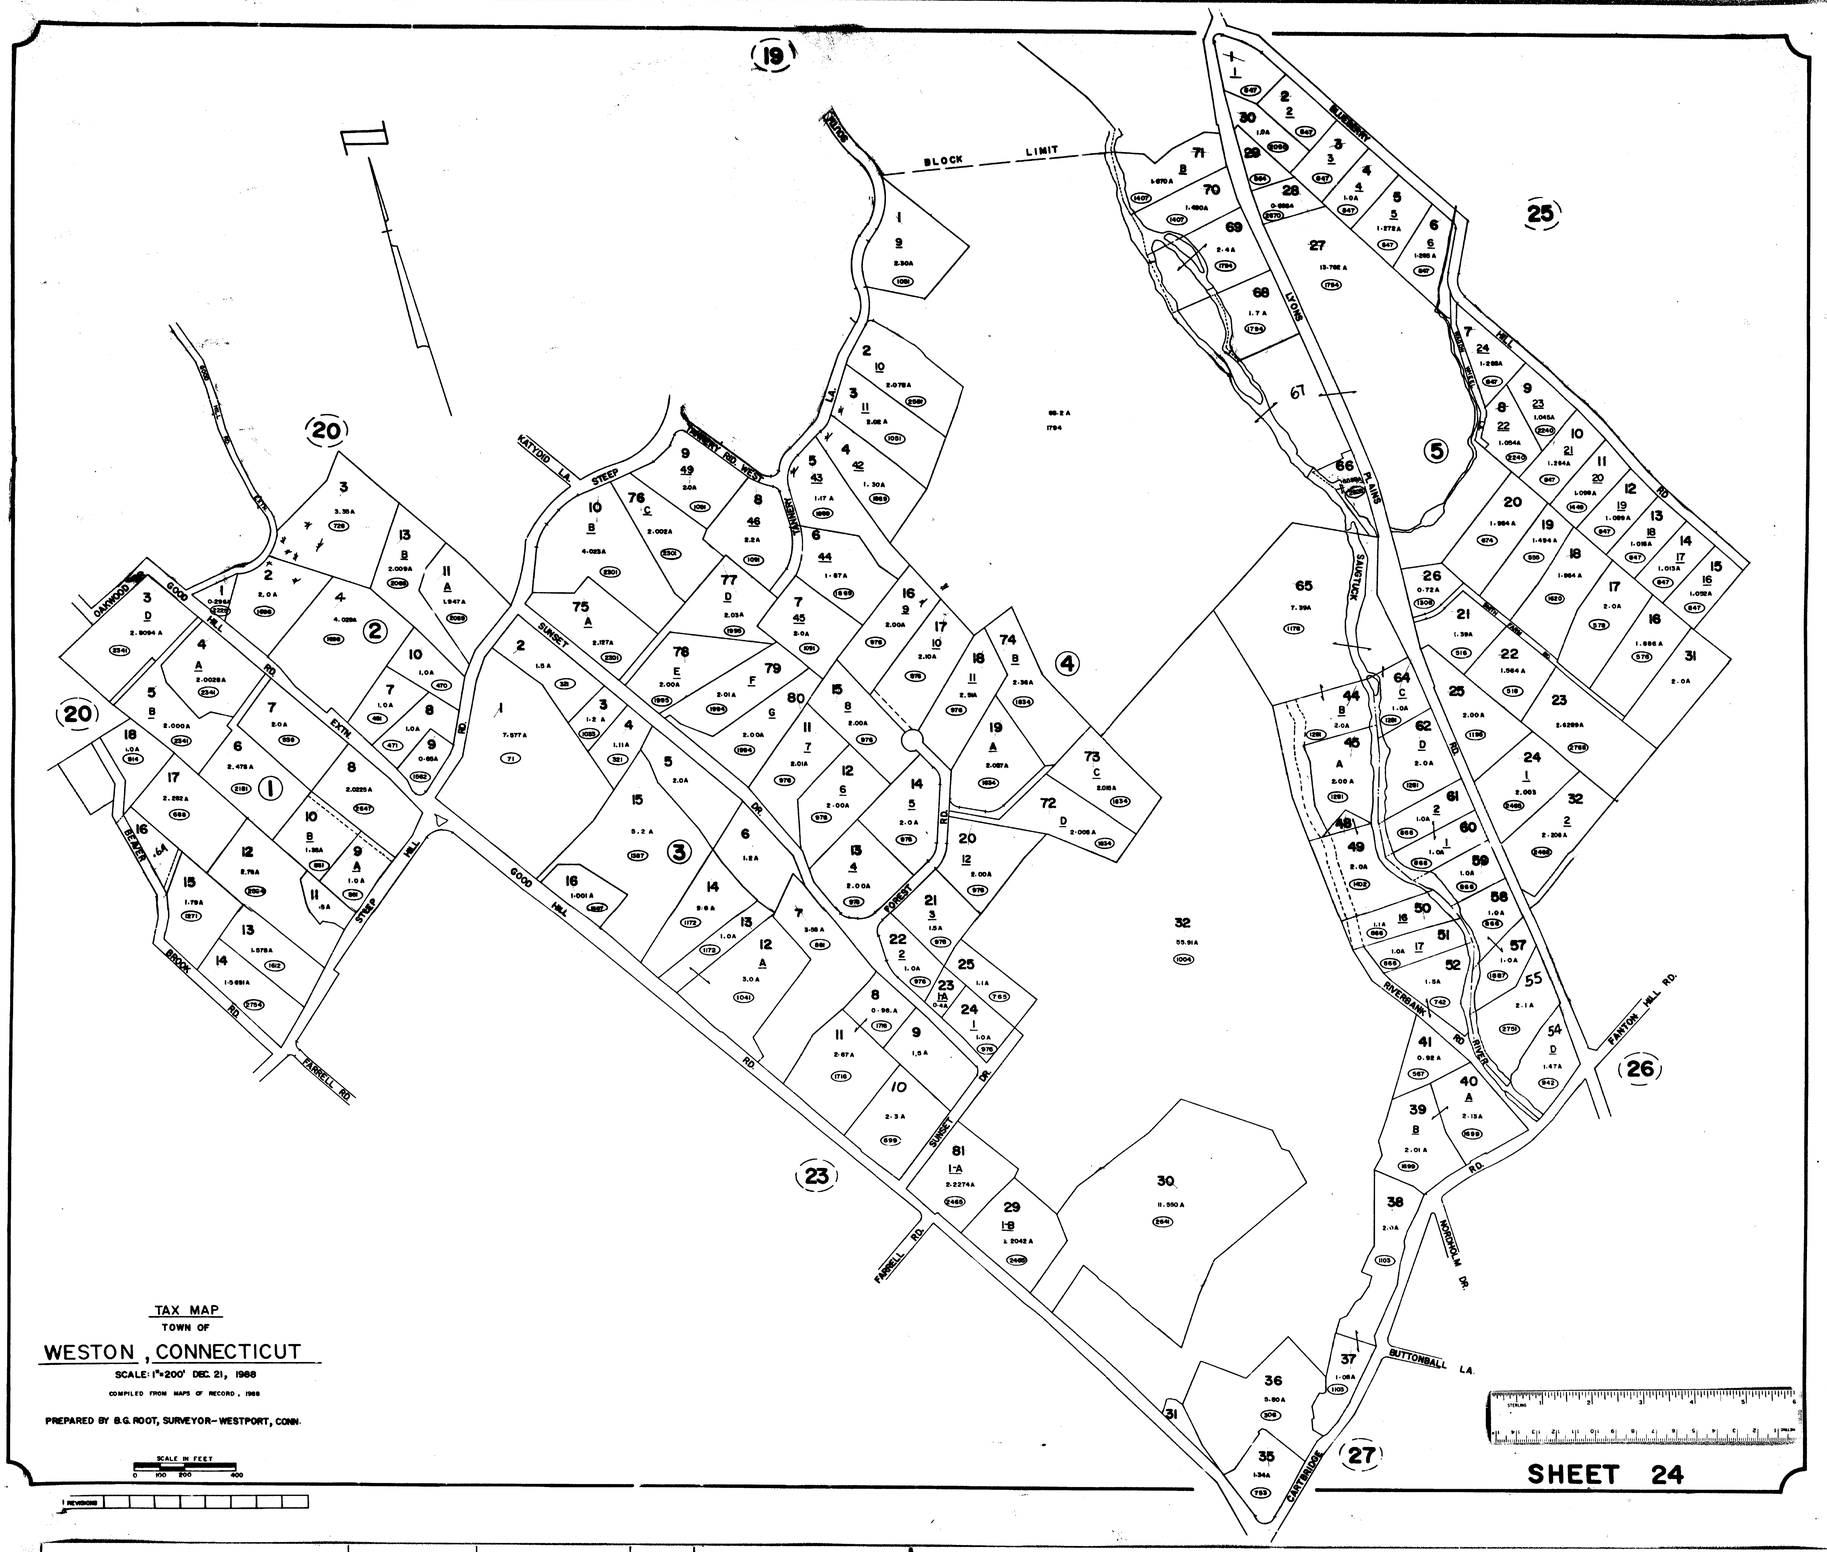
TAX MAP
TOWN OF
WESTON, CONNECTICUT
SCALE: 1"=200' DEC. 21, 1988
COMPILED FROM MAPS OF RECORD, 1988
PREPARED BY B.G. ROOT, SURVEYOR-WESTPORT, CONN.
SCALE IN FEET
0 100 200 400
REVISIONS
SHEET 24
BLOCK LIMIT
LYONS PLAINS
SAUGTUCK
RIVERBANK RD.
FANTON HILL RD.
NORDHOLM DR.
BUTTONBALL LA.
CARTBRIDGE
FARRELL RD.
GOOD HILL RD.
SUNSET DR.
FOREST RD.
KATYDID LA.
STEEP HILL RD.
BEAVER BROOK RD.
OAKWOOD
EXTN.
19
20
23
25
26
27