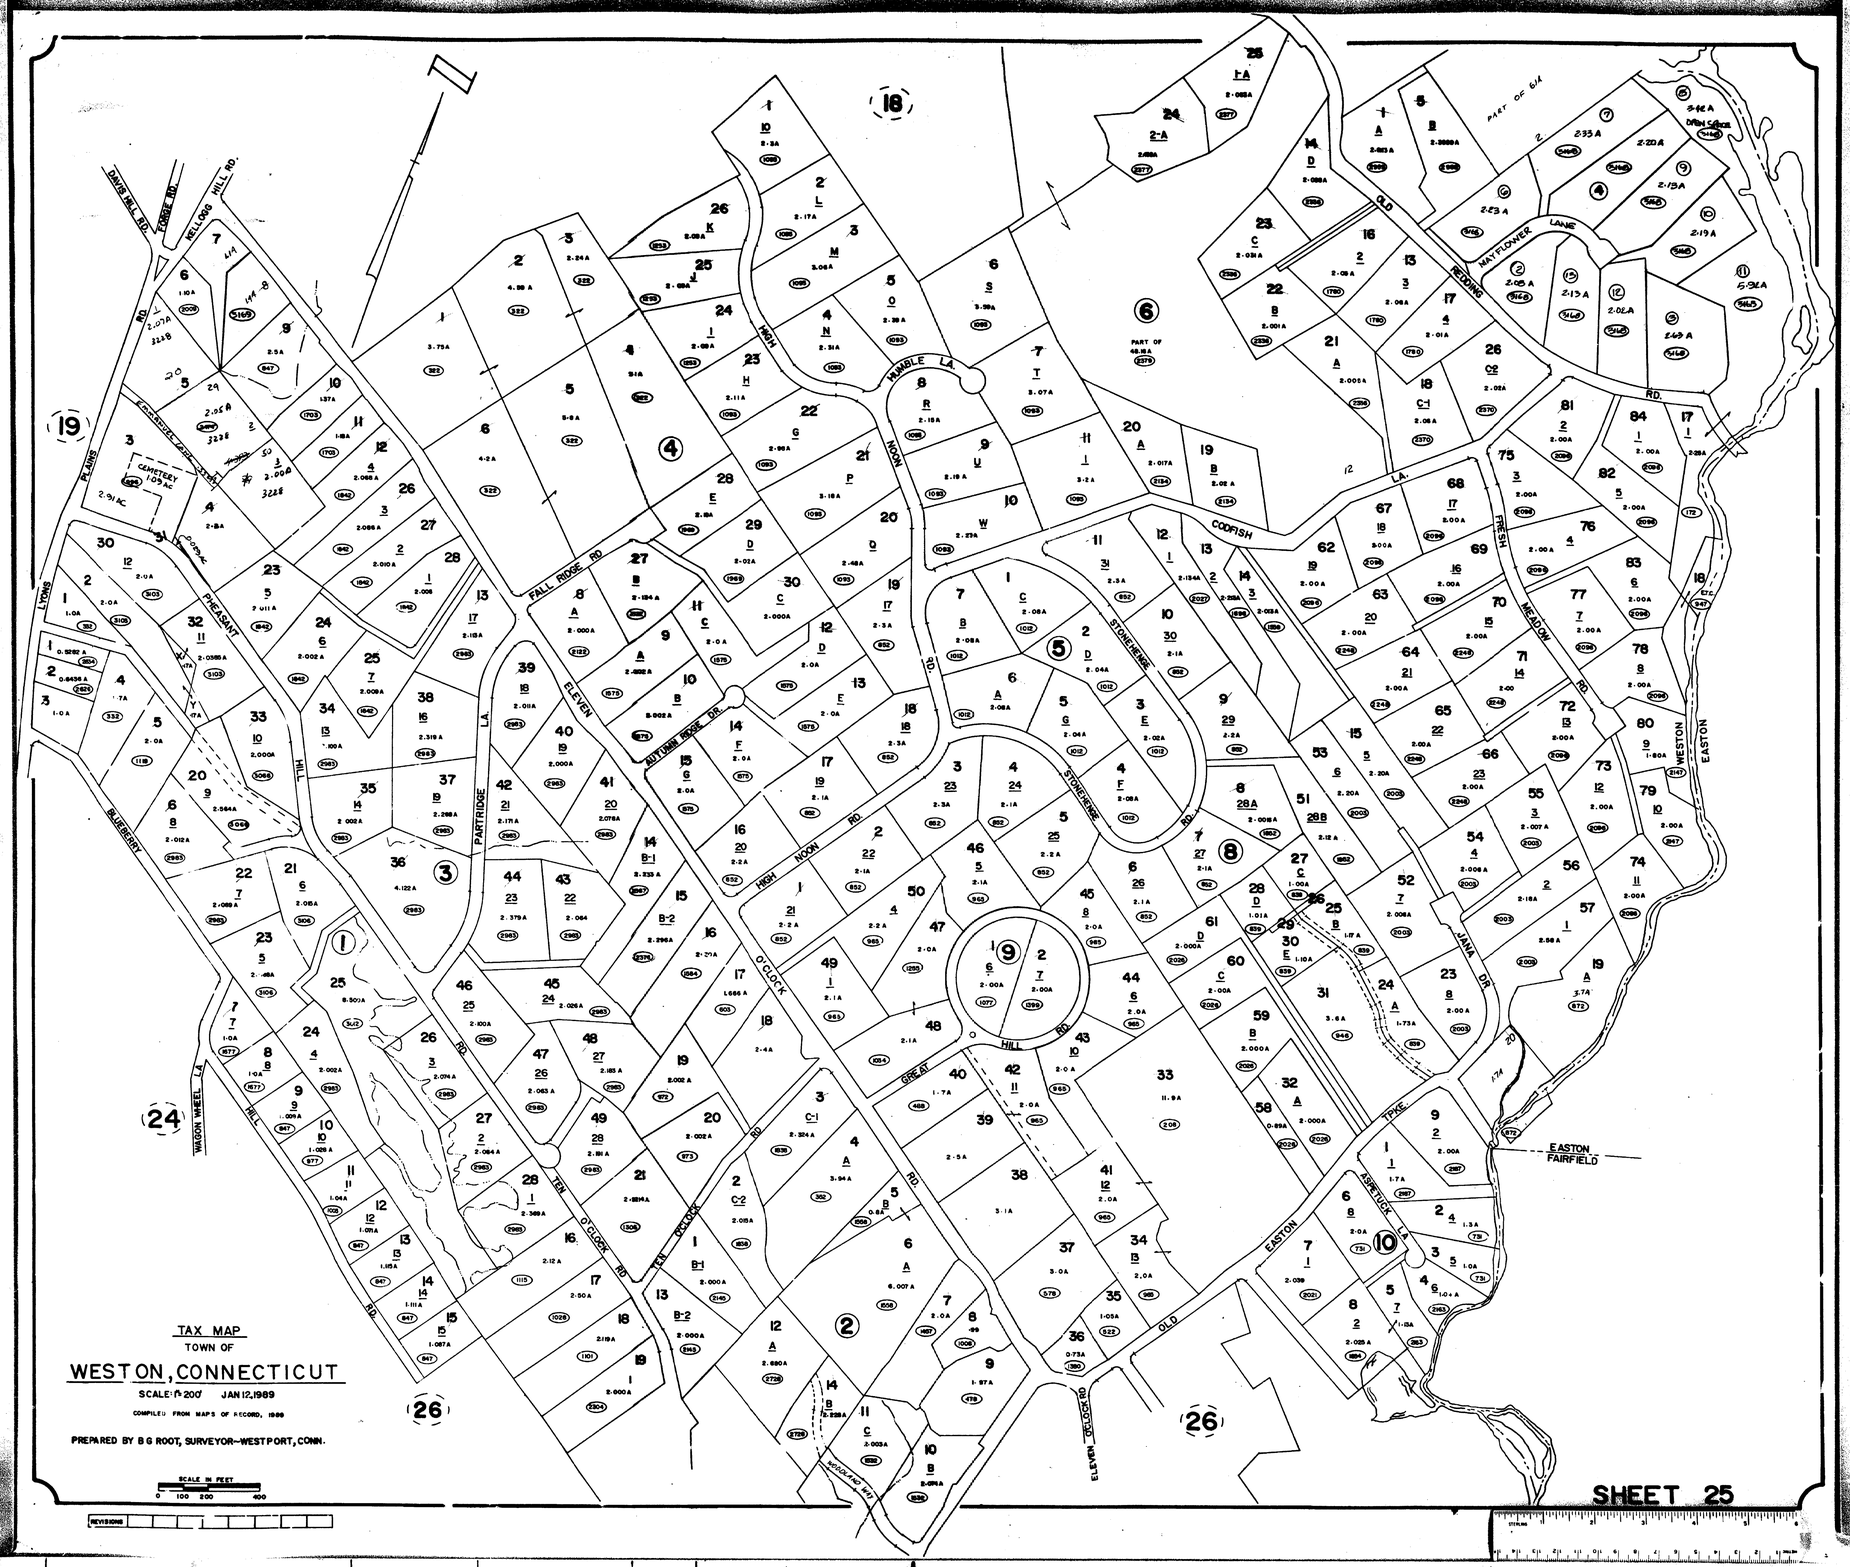
TAX MAP
TOWN OF
WESTON, CONNECTICUT
SCALE: 1"=200' JAN 12, 1989
COMPILED FROM MAPS OF RECORD, 1989
PREPARED BY B G ROOT, SURVEYOR—WESTPORT, CONN.
SCALE IN FEET
0 100 200 400
REVISIONS
SHEET 25
DAVIS HILL RD.
FORGE RD.
KELLOGG HILL RD.
LYONS PLAINS RD.
PHEASANT HILL RD.
BLUEBERRY HILL RD.
WAGON WHEEL LA.
PARTRIDGE LA.
FALL RIDGE RD.
ELEVEN O'CLOCK RD.
TEN O'CLOCK RD.
AUTUMN RIDGE DR.
HIGH NOON RD.
HUMBLE LA.
STONEHENGE RD.
GREAT HILL RD.
OLD REDDING RD.
MAYFLOWER LANE
CODFISH LA.
FRESH MEADOW RD.
JANA DR.
OLD EASTON TPKE.
ASPETUCK LA.
WESTON
EASTON
EASTON FAIRFIELD
WOODLAND WAY
CEMETERY 1.09 AC
PART OF 61A
PART OF 48.18A