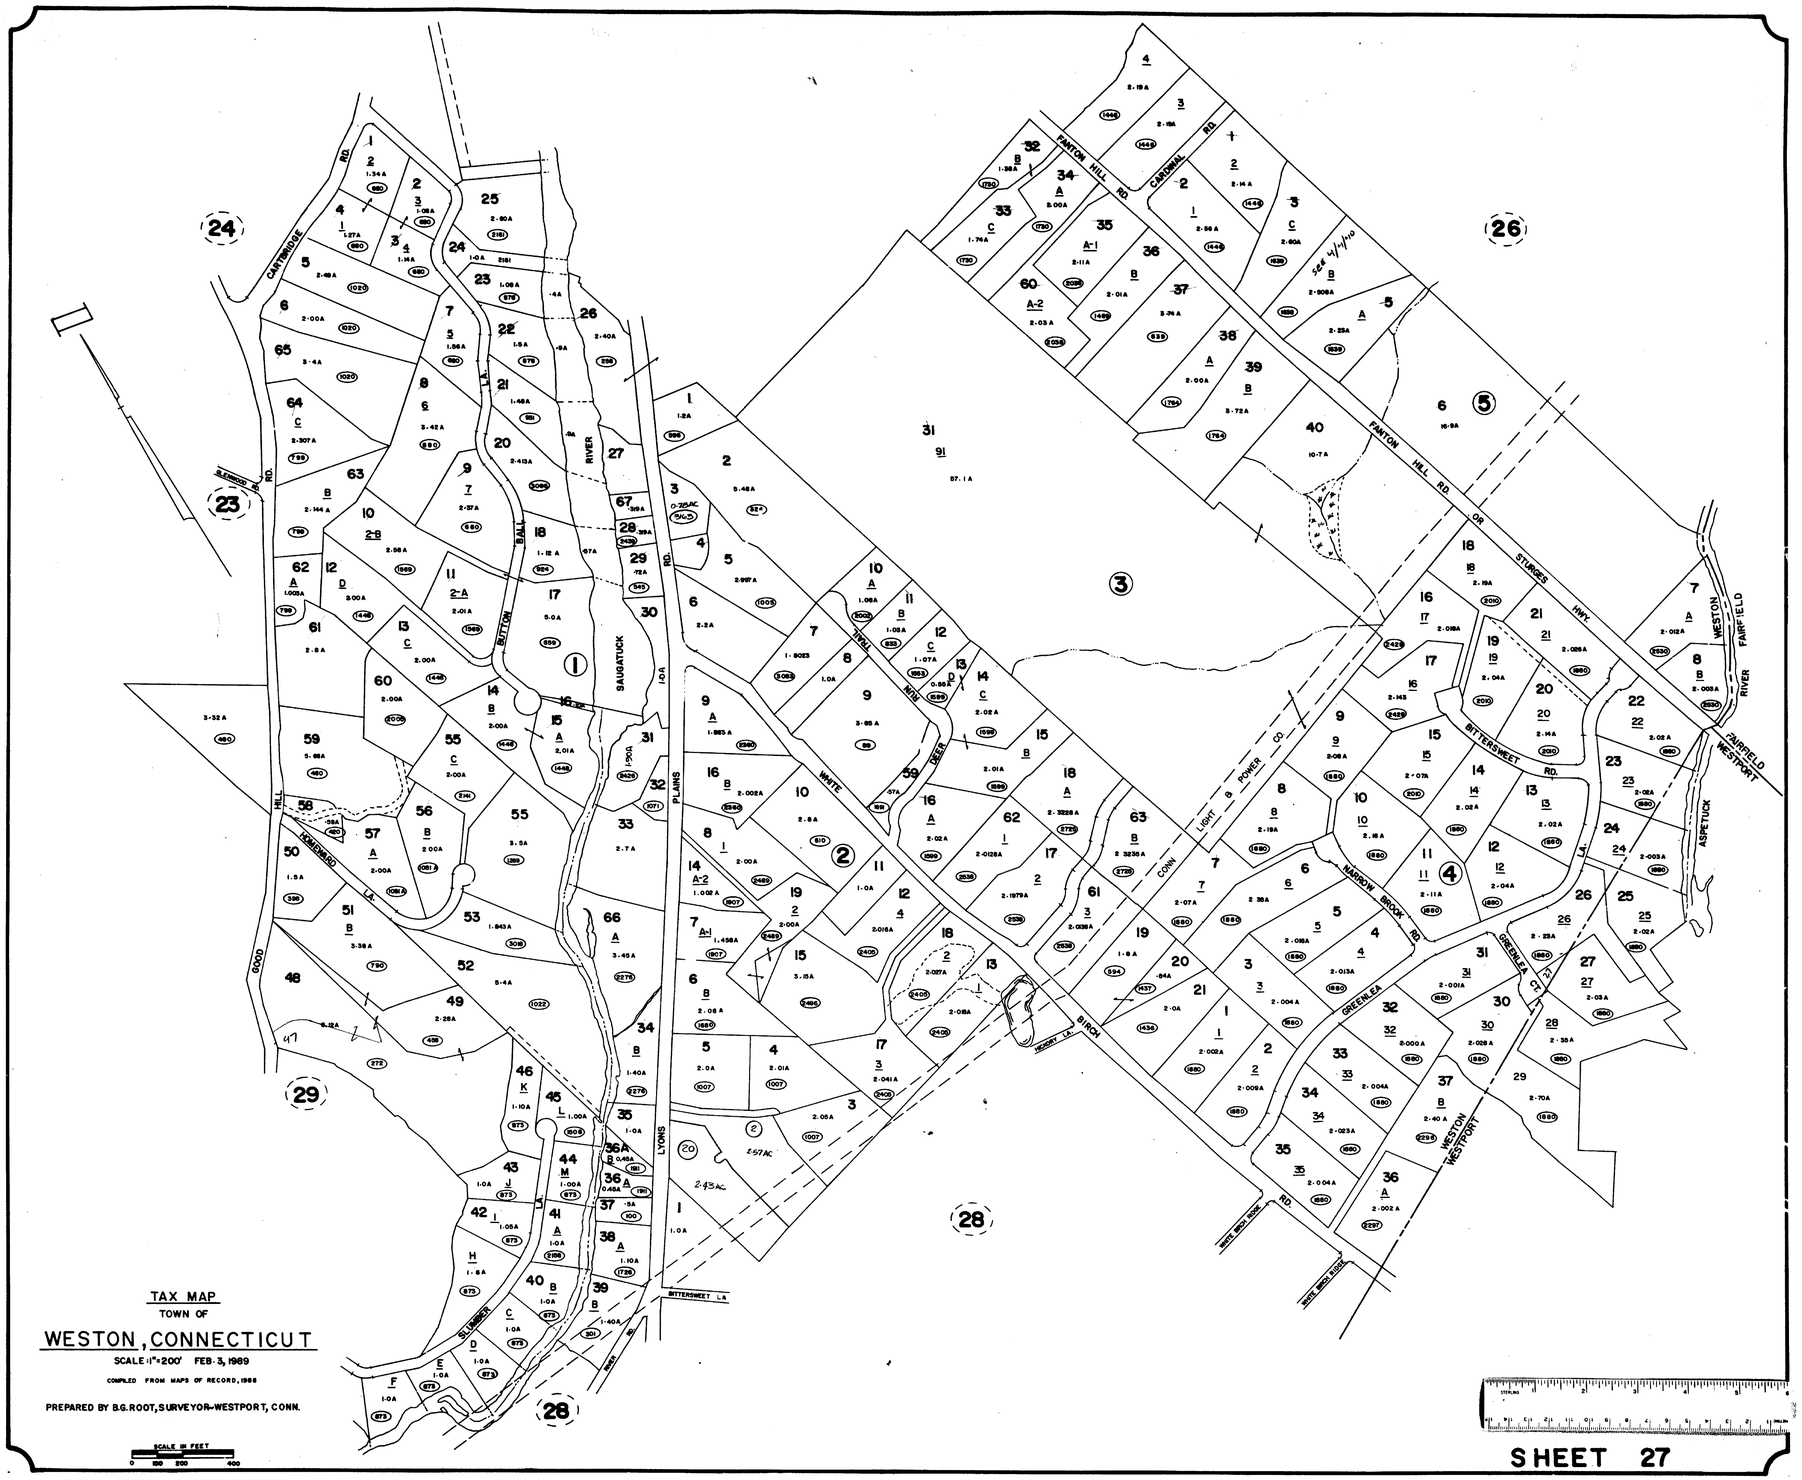
TAX MAP
TOWN OF
WESTON, CONNECTICUT
SCALE 1"=200' FEB. 3, 1989
COMPILED FROM MAPS OF RECORD, 1988
PREPARED BY B.G. ROOT, SURVEYOR-WESTPORT, CONN.
SCALE IN FEET
0 100 200 400
REVISIONS
SHEET 27
CARTBRIDGE RD.
FANTON HILL RD.
CARDINAL RD.
FANTON HILL RD. OR STURGES HWY.
BUTTON BALL RIVER
SAUGATUCK RD.
WHITE DEER RUN
CONN. LIGHT & POWER CO.
BITTERSWEET RD.
NARROW BROOK RD.
GREENLEA CT.
BIRCH RD.
WESTON
FAIRFIELD
WESTPORT
ASPETUCK
LYONS PLAINS
HOMEWARD LA.
GOOD HILL
SLUMBER LA.
BITTERSWEET LA.
WHITE BIRCH RIDGE
24
23
26
5
3
1
2
4
29
28