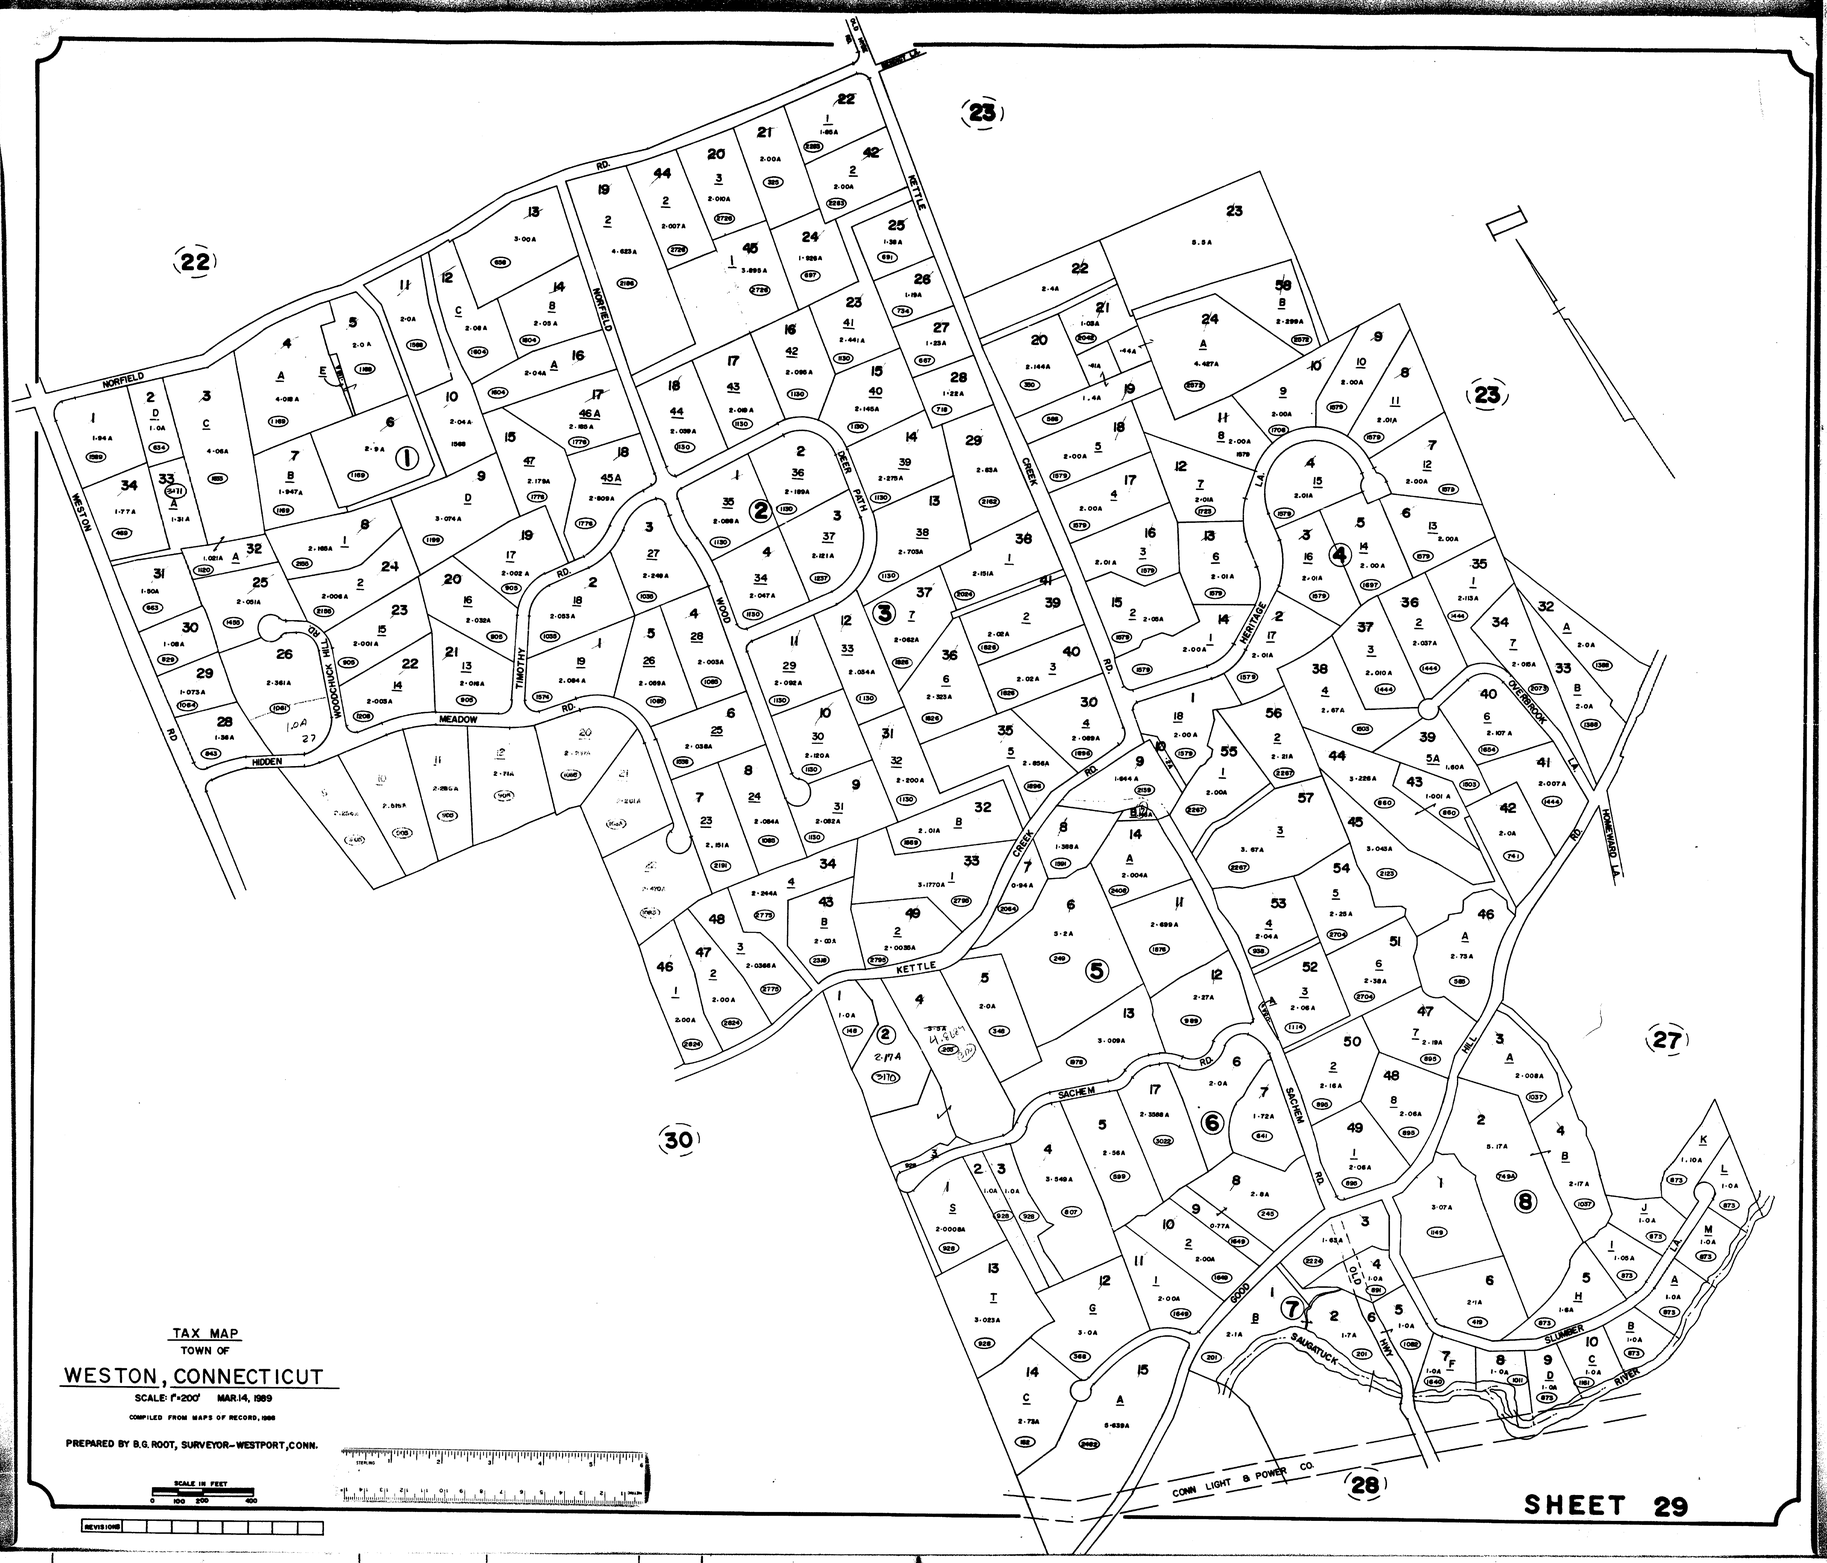

TAX MAP
TOWN OF
WESTON, CONNECTICUT
SCALE: 1"=200' MAR.14, 1989
COMPILED FROM MAPS OF RECORD, 1988
PREPARED BY B.G. ROOT, SURVEYOR-WESTPORT, CONN.
SCALE IN FEET
0 100 200 400
REVISIONS
NORFIELD RD.
WESTON RD
HIDDEN
MEADOW
WOODCHUCK HILL RD
TIMOTHY RD.
WOOD
DEER PATH
KETTLE CREEK RD.
HERITAGE LA.
OVERBROOK LA.
HOMEWARD LA.
SACHEM RD.
GOOD HILL RD.
SLUMBER
SAUGATUCK RIVER
OLD HWY
CONN LIGHT & POWER CO.
SHEET 29